Uckfield Victoria Pleasure Ground

AGP

Scale: 1:50


0 1 2 3 4 5m

CONSULTANTS
Surfacing Standards LTD
Office 2, Empingham House,
Ayston Road, Uppingham, LE15 9NY
01536 400 012

1. DO NOT SCALE FROM DRAWING UNLESS FOR PLANNING PURPOSES ONLY. ALL DIMENSIONS TO BE CHECKED ON SITE PRIOR TO COMMENCEMENT OF WORKS.
2. THIS DRAWING IS COPYRIGHT TO SURFACING STANDARDS LTD
3. ALL PERSONNEL SHOULD BE AWARE OF THE HEALTH AND SAFETY PLAN WHICH IS RETAINED IN THE SITE MANAGERS OFFICE.

Existing Elevation
- to be retained

Proposed Elevation

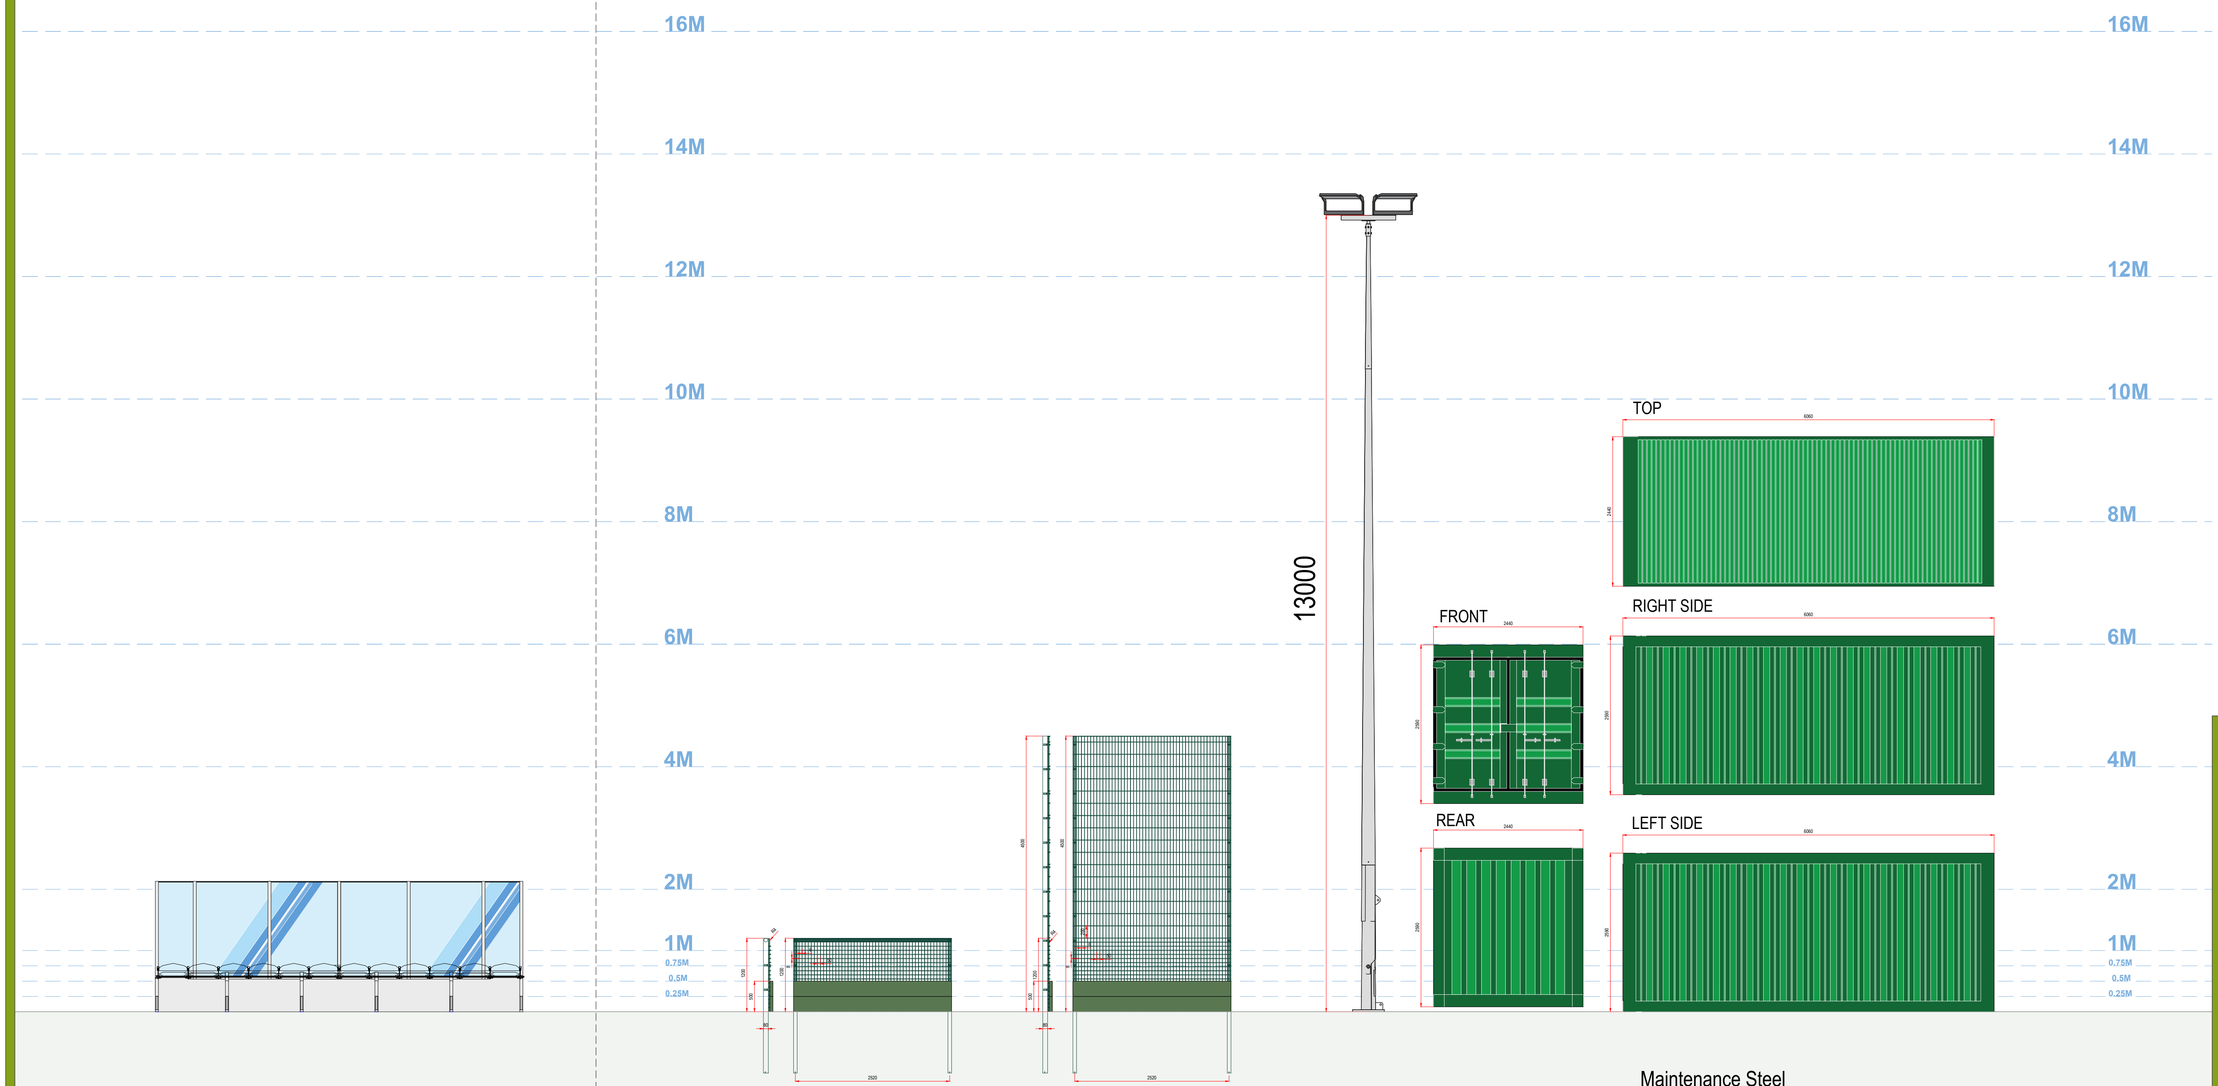

Team Shelters

1.2m pitch perimeter fence

4.5m site perimeter fence


13m floodlighting column

Maintenance Steel
Storage Container

N

REV	DESCRIPTION	REV	CK	DATE
00	PLANNING ISSUE	ME		06/08/26

Surfacing Standards Limited
SPORTS PITCH CONSULTANTS

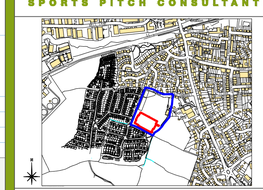

AUTHOR
ME

TITLE
Uckfield Victoria Pleasure Ground
AGP
Proposed Elevation

PROJECT	SCALE	SIZE
G-234471	1:50	A1

DRAWING No	REVISION
05	00